



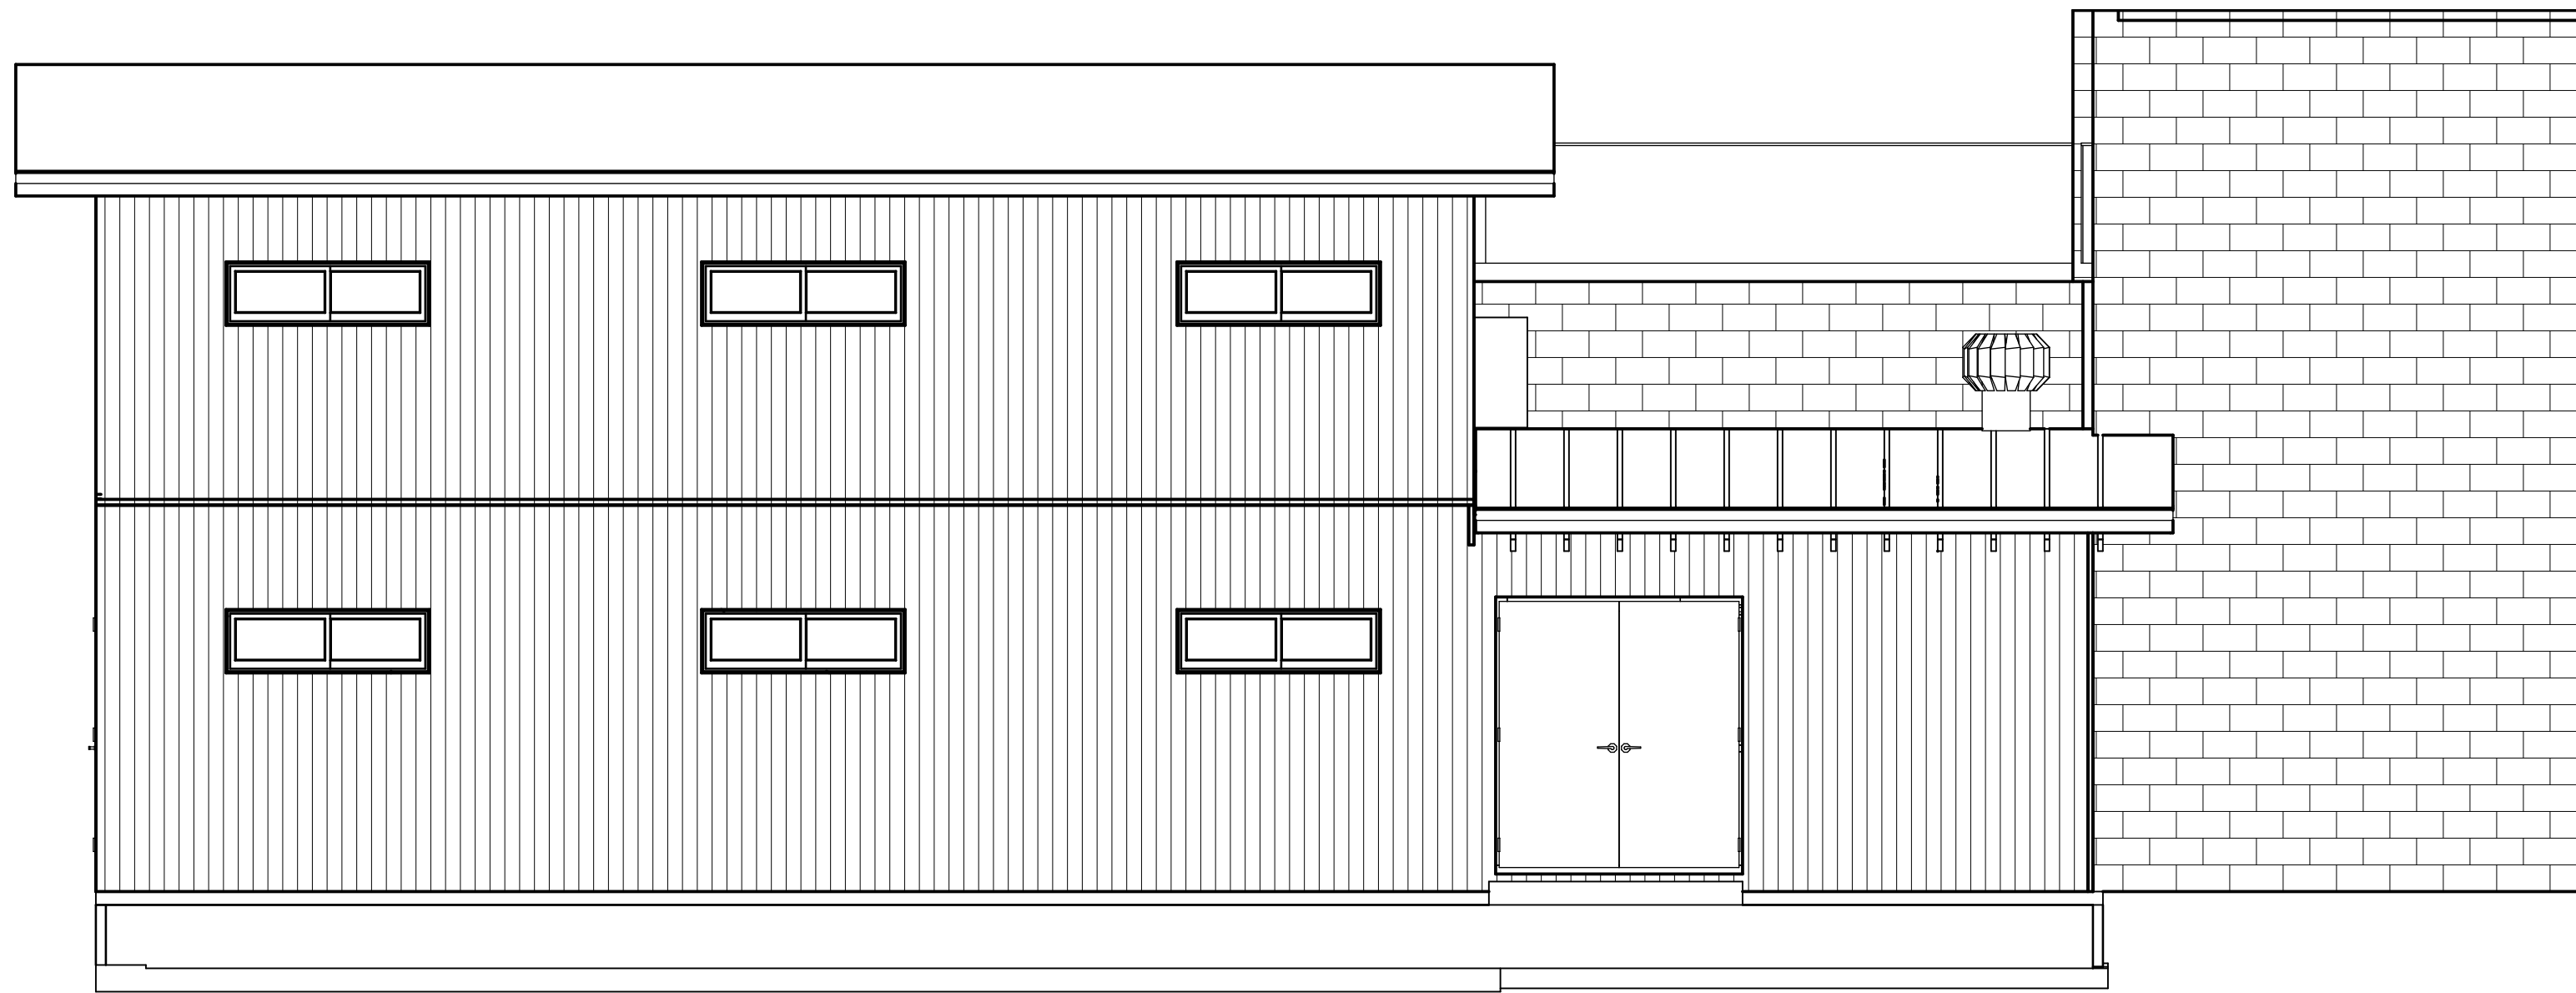


SOUTH-FACING

(BUILDING
TO EAST)

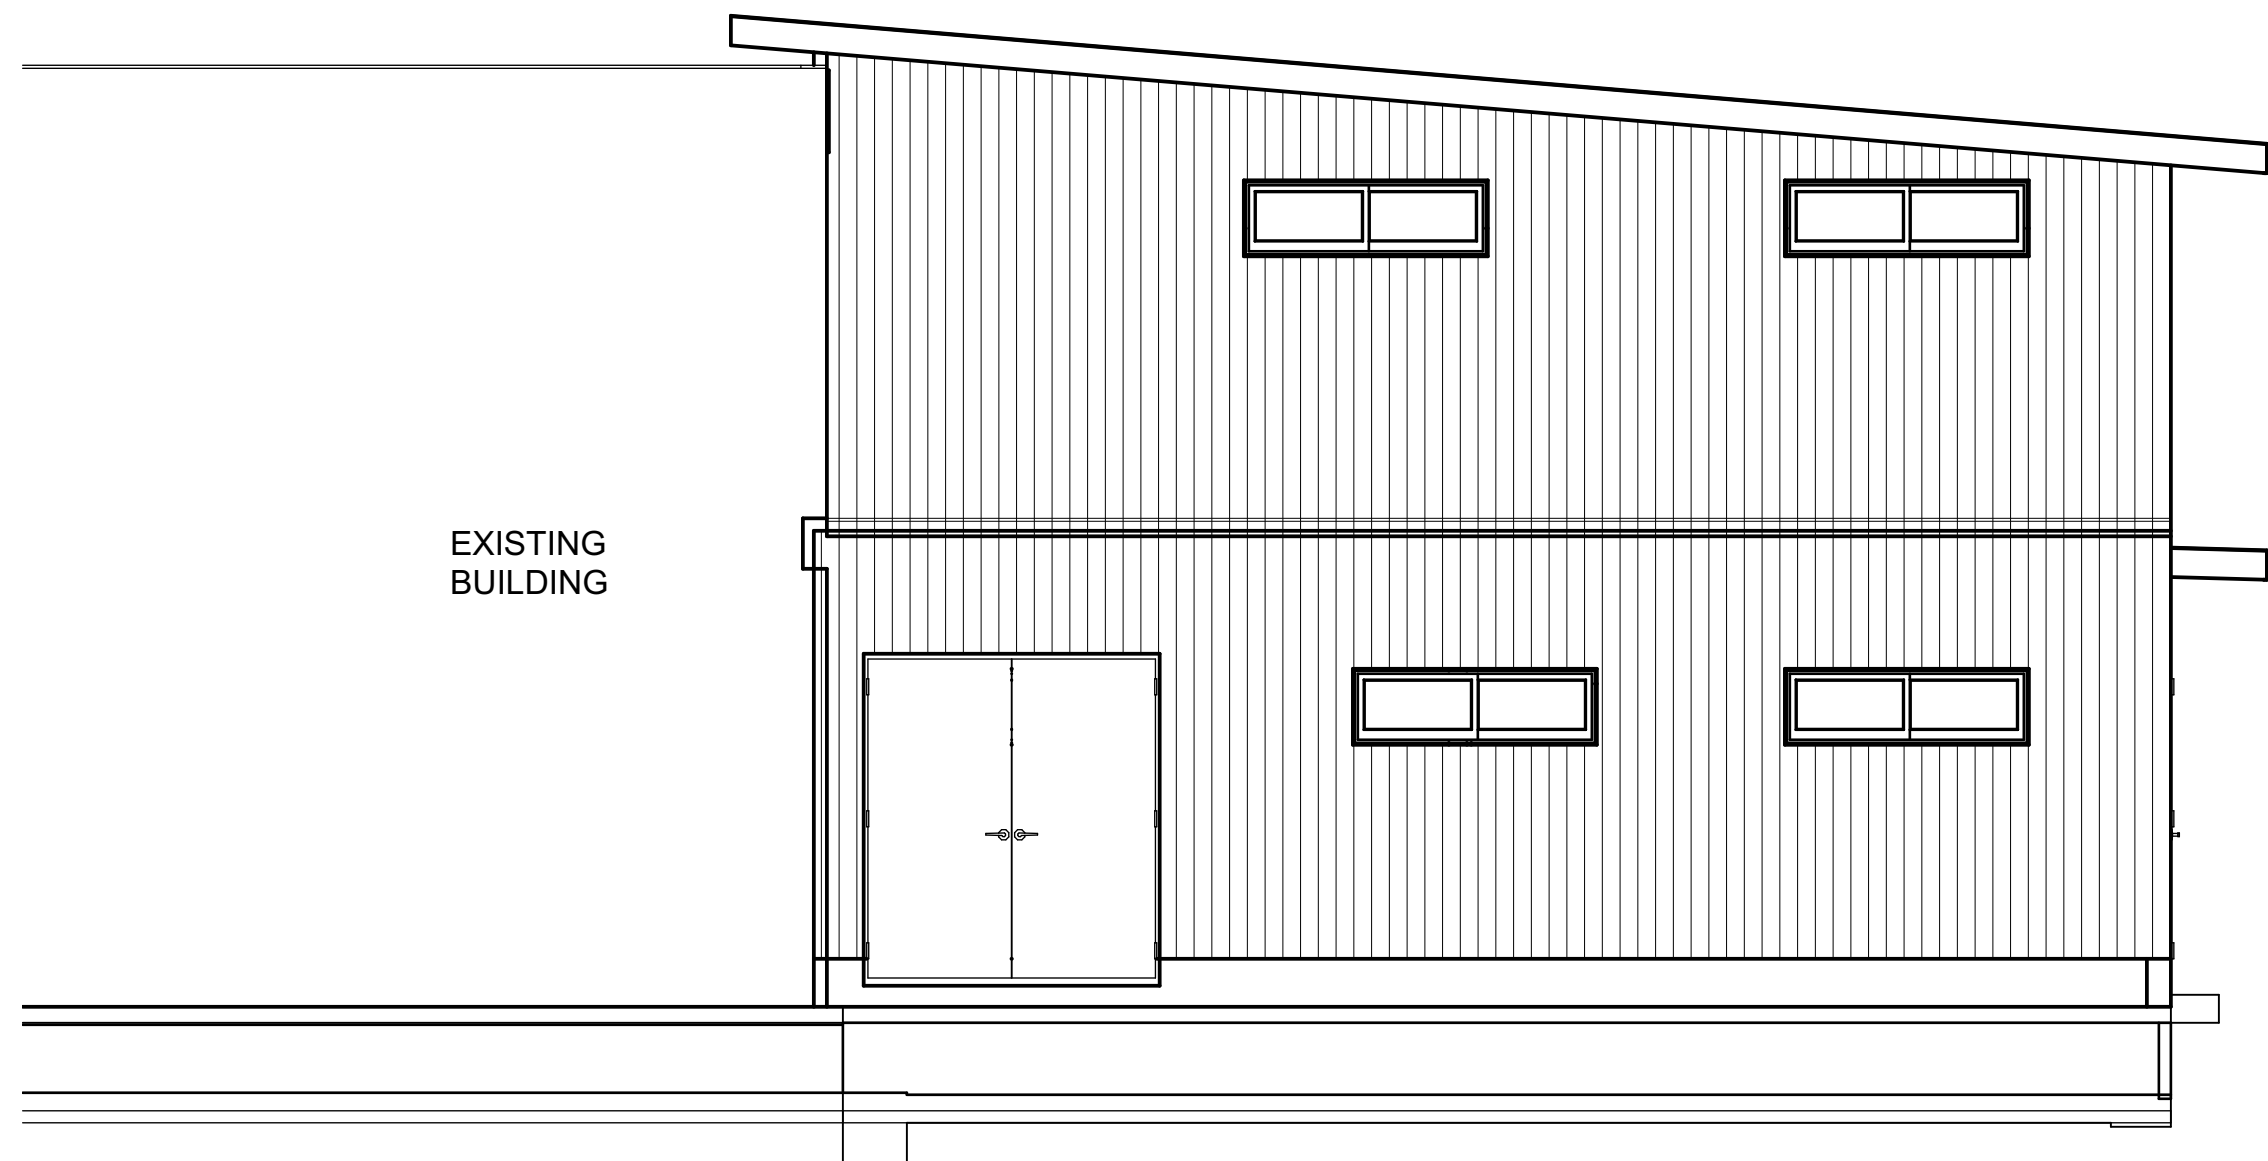

WEST-FACING

EXISTING
BUILDING

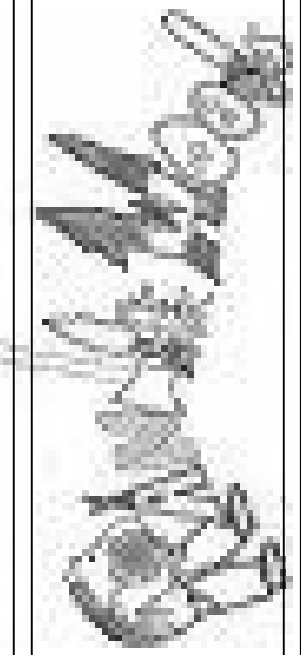

WEST-FACING
SOUTH-FACING
ELEVATIONS

SHEET TITLE:

PROJECT DESCRIPTION:
FIRE MOUNTAIN ARTS COUNCIL
PO BOX 781, MORTON WA 98356
ADDITION TO ROXY THEATER

DRAWINGS PROVIDED BY:
RANDLE WOODS (360) 497-2071
WOODSHOP@RANDLEWOODS.COM
PO BOX 96, RANDLE WA 98377-0096

DATE:



11/21/2022

SCALE:

1/4" = 1'

SHEET:

1

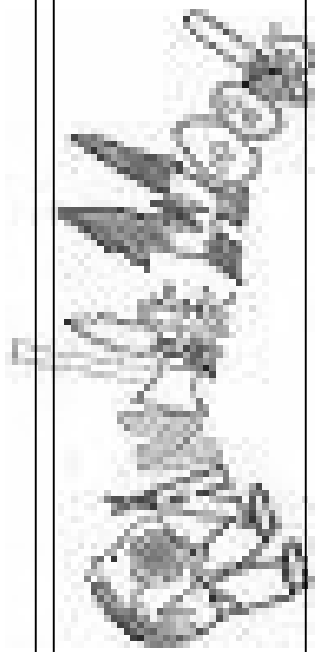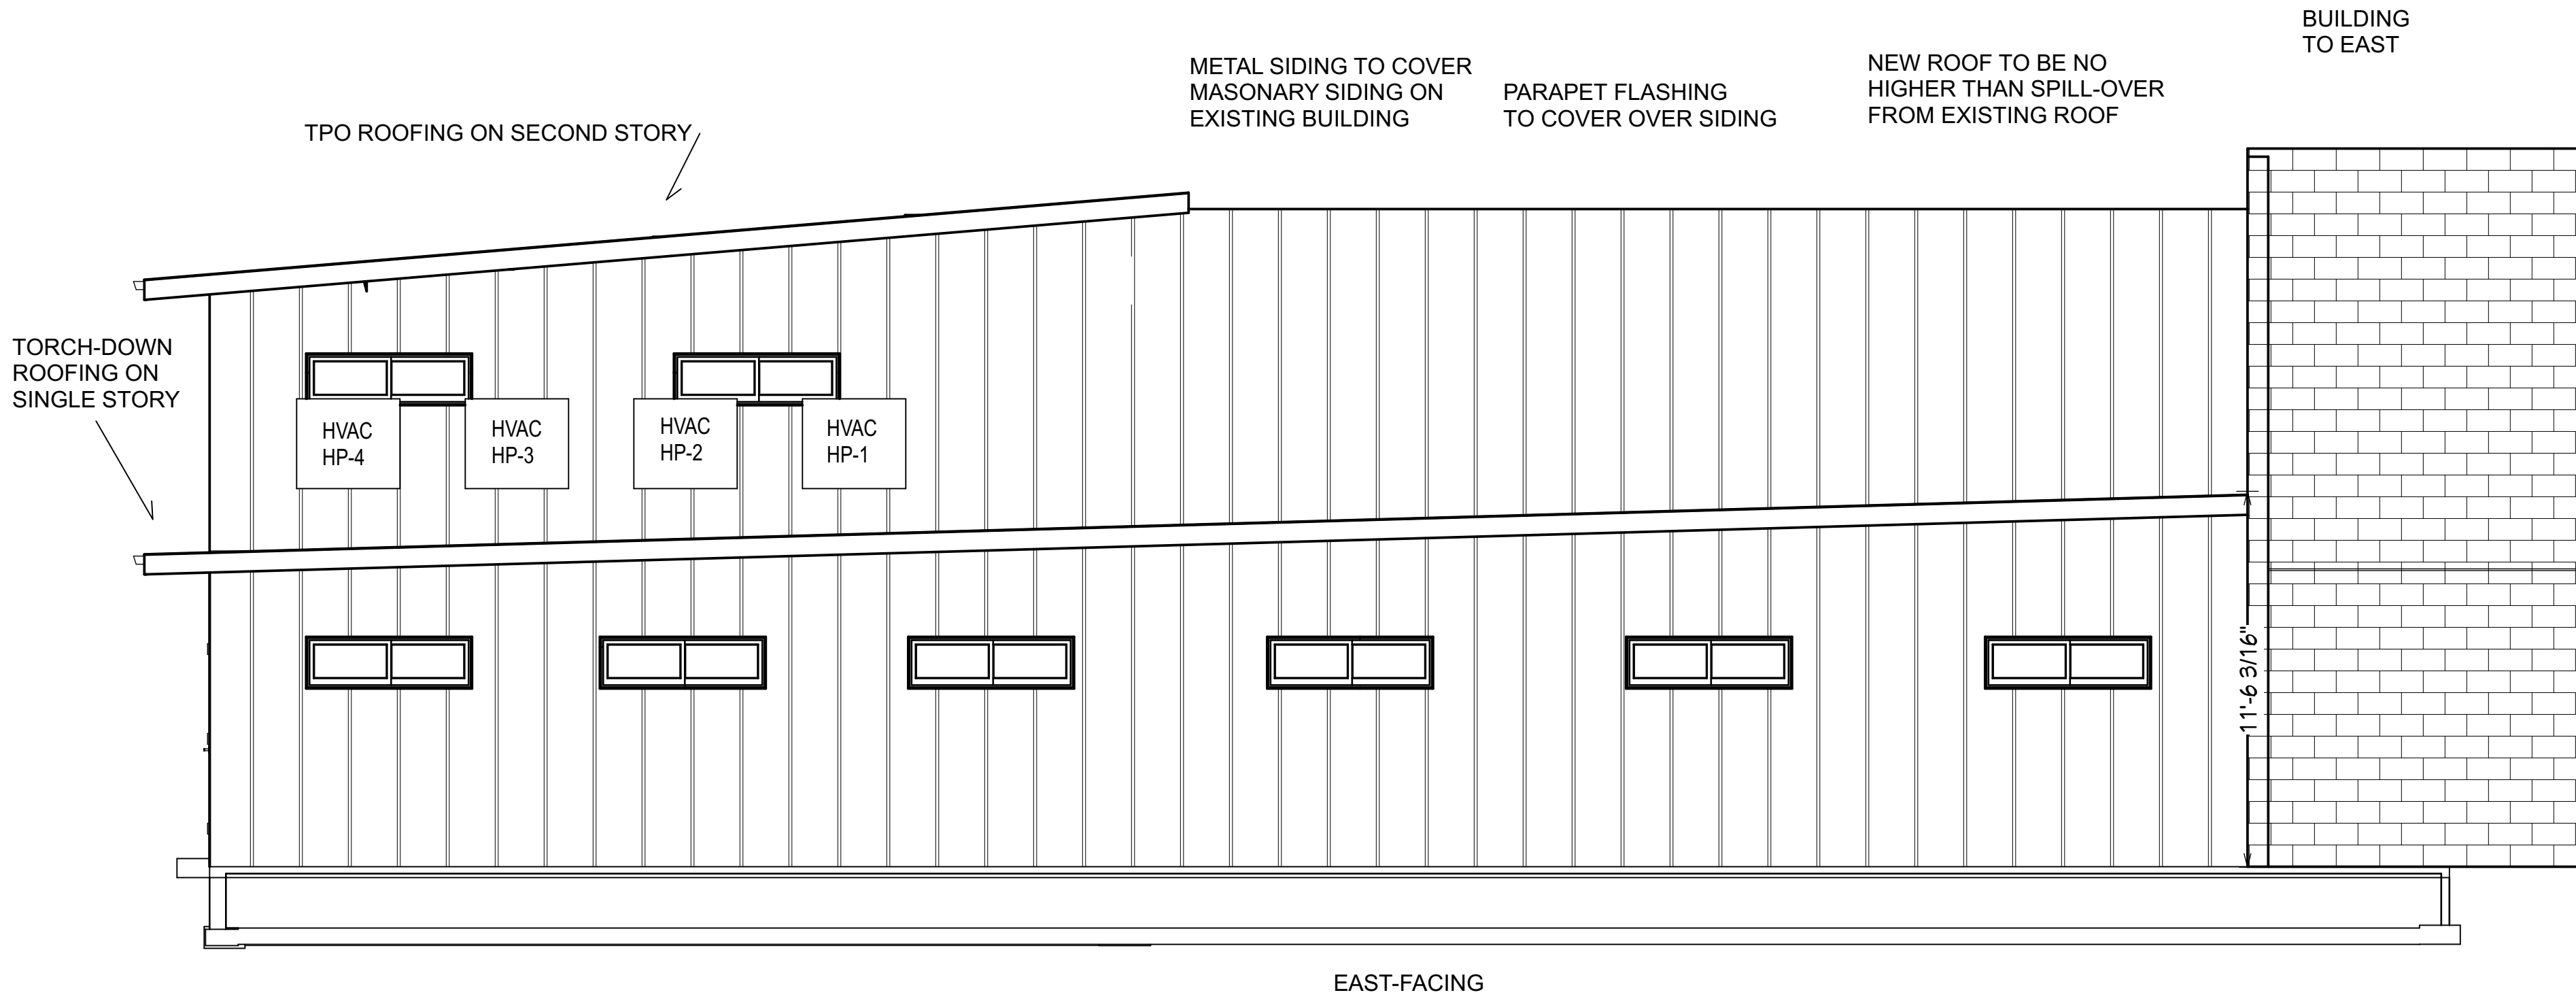

SHEET TITLE:
EAST-FACING
ELEVATION


PROJECT DESCRIPTION:
FIRE MOUNTAIN ARTS COUNCIL
PO BOX 781, MORTON WA 98356
ADDITION TO ROXY THEATER

DRAWINGS PROVIDED BY:
RANDLE WOODS (360) 497-2071
WOODSHOP@RANDLEWOODS.COM
PO BOX 96, RANDLE WA 98377-0096

DATE:
11/21/2022

SCALE:
1/4" = 1'

SHEET:
2

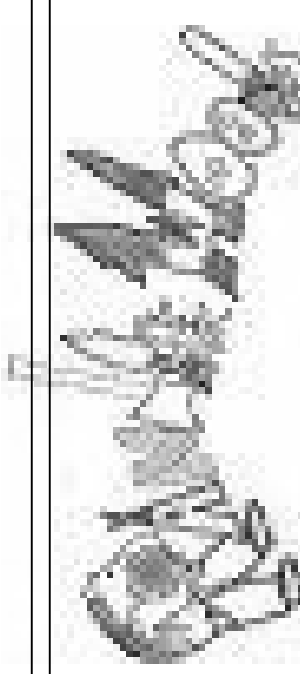


PROJECT DESCRIPTION:
FIRE MOUNTAIN ARTS COUNCIL
PO BOX 781, MORTON WA 98356
ADDITION TO ROXY THEATER

DATE:
11/21/2022

$$1/4" = 1'$$

3

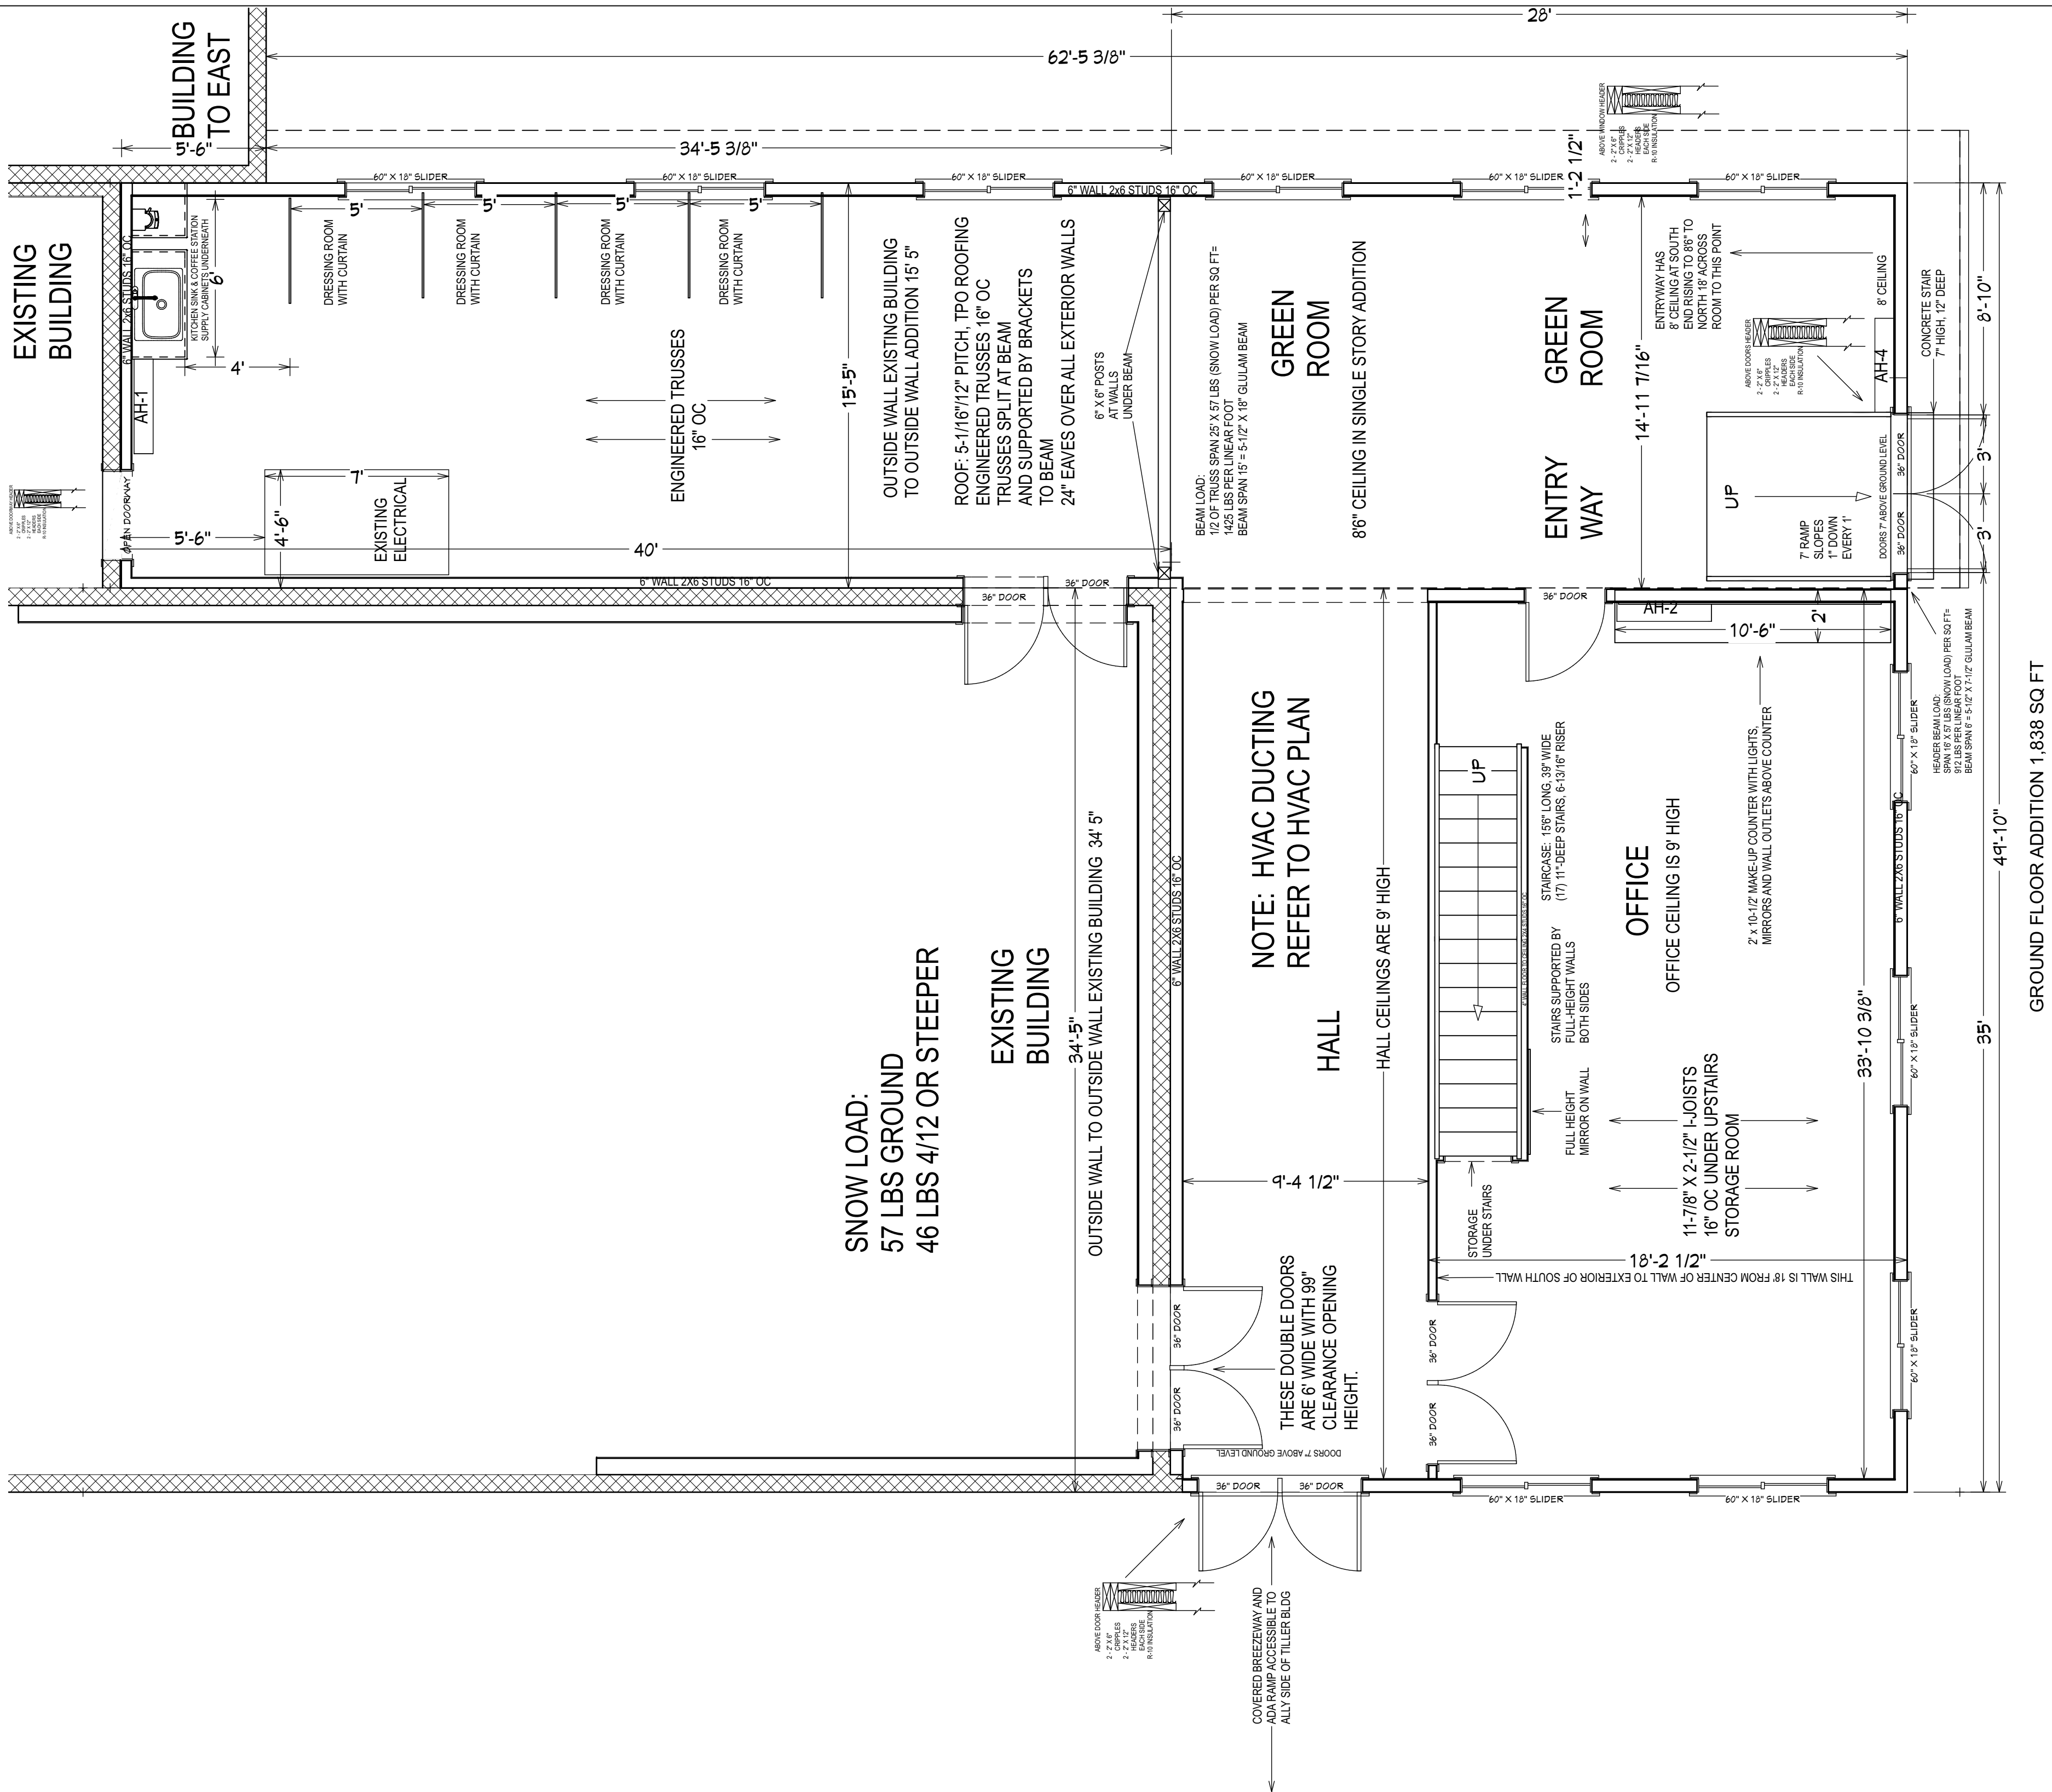

DRAWINGS PROVIDED BY:

RANDLE WOODS (360) 497-2071
WOODSHOP@RANDLEWOODS.COM
. PO BOX 96, RANDLE WA 98377-0096

DATE:

11/21/2022

SCALE:

1/4" = 1'

SHEET:


4

PROJECT DESCRIPTION:

FIRE MOUNTAIN ARTS COUNCIL
PO BOX 781, MORTON WA 98356
ADDITION TO ROXY THEATER

SHEET TITLE:

GROUND FLOOR

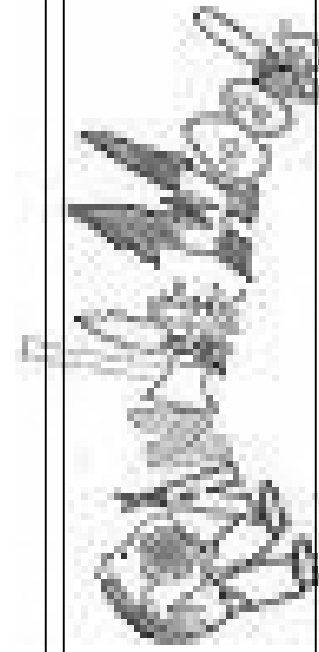

ENGINEERED TRUSSES 24" OC & R-38 OVER SECOND STORY ADDITION

EAVE VENT

BUILDING TO THE EAST

12 1

TPO ROOFING ON TWO-STORY ROOF

HVAC-AH-1

STORAGE ROOM

8' CEILING

27'-1 7/16"

11-7/8" X 2-1/2" I-JOISTS 16" OC

VINYL SHEET FLOORS OVER 3/4" OSB

8" CMU WALL W/ 4X4 2" OC HORIZONTAL TOE NAILED TO 2X8s FLUSH TO CMU WALL W/ HELI-FIX ANCHORS

THEATER TALL WALLS 2X8 12" OC 15/32" SHEATHING 5/8 GWB

9" TALL WALL TO THEATER CEILING HEIGHT 8" CMU 4X4 2" OC HORIZONTAL

72" DOUBLE DOOR FROM SINGLE STORY ADDITION TO EAST FACING STAGE WALL

FLOOR LEVEL EXISTING BUILDING

6" WALL 2X6 STUDS 16" OC R-21 INSULATION SHEETROCK ON INTERIOR

HALL 9' CEILING

4" INTERIOR WALLS 2X4 STUDS 16" OC 1/2" SHEETROCK

9'-4 1/2"

STAIRWELL

HVAC-AH-2

9' CEILING

1/2" SHEETROCK VAPOR BARRIER PAINT WALLS AND CEILINGS

VINYL SHEET FLOORS OVER CONCRETE SLAB

4" CONCRETE SLAB

4" CONCRETE SLAB

3" ROCKWOOL R-12

1/2" OSB HOUSE WRAP SNAP LOC METAL ROOFING FOR SIDING

2" X 6" TREATED WITH MAB 15Z 4" OC 8" X 24" CONCRETE 1/2" REBAR HORZ & 4" OC VERTICAL 7" X 15" FOOTING WITH (2) #4 CONT

2" ROCKWOOL COMPACTED SOIL R12 CI ON EXTERIOR FOUNDATION WALLS

EXISTING 8" CMU WALL EXTENDS BELOW GRADE TO BASEMENT UNDER THEATER

VAPOR BARRIER BETWEEN 4" SLAB AND 3" ROCKWOOL COMPACTED SOIL UNDER ROCKWOOL

TORCH-DOWN ROOFING ON SINGLE STORY ROOF

BUILDING
TO EAST

—TURBINE VENT

EXISTING ROOF LEVEL

KITCHEN SINK
COFFE STATION
STORAGE CABINETS

5' X 4' DRESSING
ROOMS WITH CURTAINS

SEE PAGE 3 OF LAYOUT FOR FOUNDATION DETAILS

SEE LAYOUT PAGE 3 FOR FOUNDATION DETAILS

TRUSSES SPLIT AT BEAM
BRACKETS WILL SECURE
TRUSS ENDS TO BEAM

BOTTOM OF TRUSSES WILL BE SAME BOTTOM
HEIGHT OF BEAM AT 8' 6-1/2" OFF FLOOR

ENGINEERED TRUSSES 16" OC & R-38
OVER SINGLE STORY ADDITION

TRUSSES AS PICTURED THIS
DRAWING REPRESENTATIVE ONLY

1/2" SHEETROCK ON CEILING

5-1/2" X 18"
GLULAM

6" X 6" POSTS
AT EACH WALL
FOR SUPPORT

8' 6" CEILING THIS POINT
TO NORTH END OF
SINGLE FLOOR ADDITION

CEILING SLOPES DOWN
THIS POINT TO SOUTH END OF
SINGLE FLOOR ADDITION
(TO ACCOMODATE TRUSS SLOPE)

7' RAMP SLOPES
1" DOWN EVERY 1"
(ADA COMPLIANT)

EAVE VENT

ABOVE DOOR HEADER
2 - 2" X 6"
CRIPPLES
2 - 2" X 12"
HEADERS
EACH SIDE
R-10 INSULATION

SHEET TITLE:

CROSS SECTIONS

PROJECT DESCRIPTION:
FIKE MOUNTAIN AREA

FIRE MOUNTAIN ARTS COUNCIL
PO BOX 781, MORTON WA 98356

ADDITION TO ROXY THEATER

DRAWINGS PROVIDED BY:

**RANDLE WOODS (360) 497-2071
WOODSHOP@RANDLEWOODS.COM
PO BOX 96, RANDLE WA 98377-0096**

DATE: _____

11/21/2022

SCALE:

1/4" = 1'

SHEET:

6

